PLANNING REF :

FIGURE 2.19

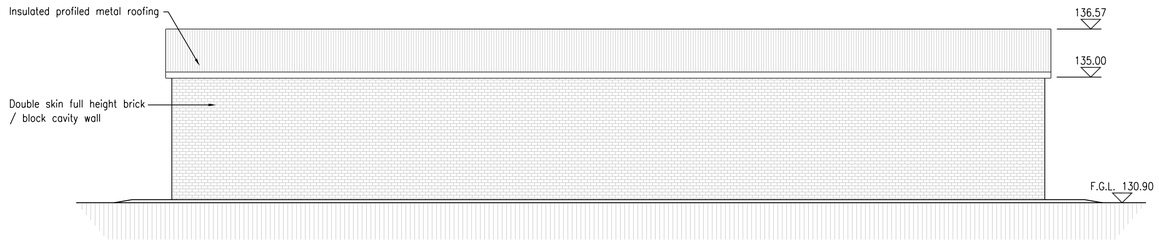

SOUTH ELEVATION

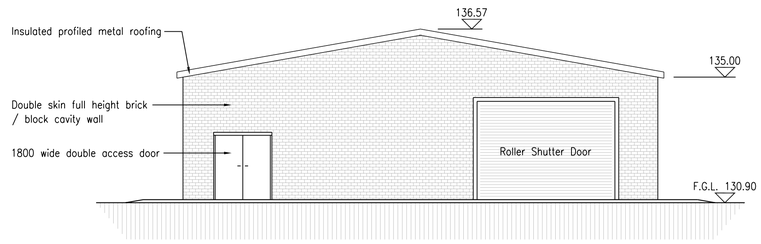

WEST ELEVATION

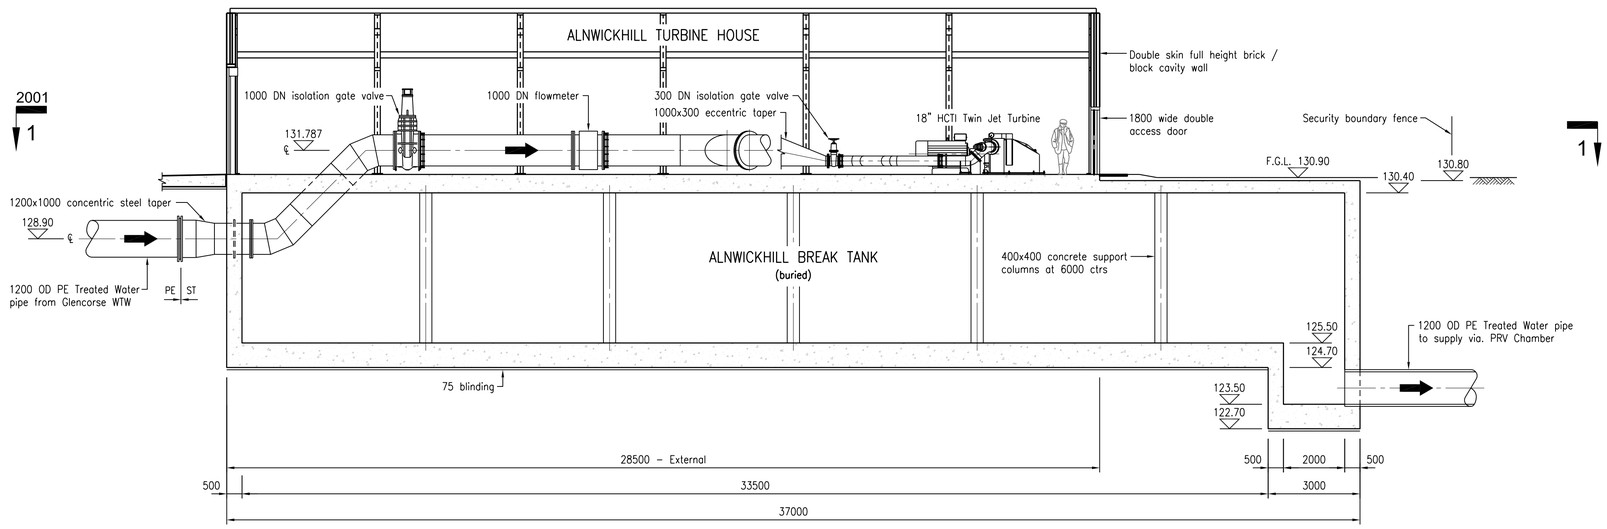

SECTION A-A

(bypass arrangement omitted for clarity)

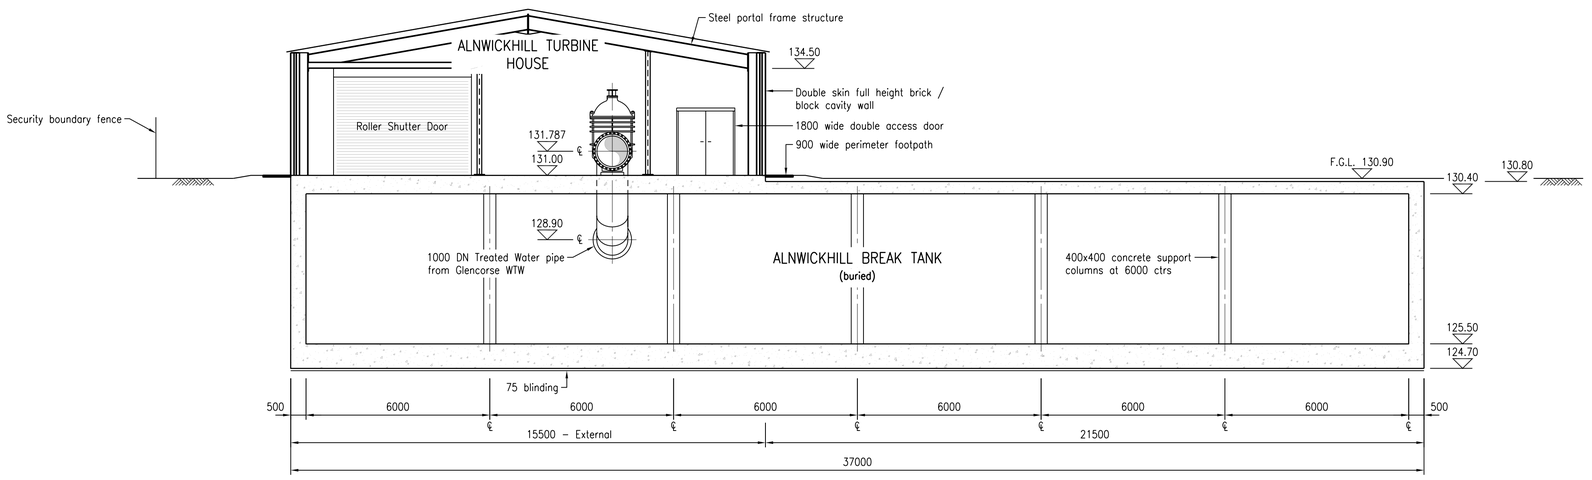

SECTION B-B

NOTES

1. All dimensions in millimetres and all levels in metres unless shown otherwise.

REFERENCES

41514629/01/258/2001 : Alnwickhill Turbine House – Plan Details

SCALE 1 : 100

m1 0 10 m

CURRENT ISSUE INFORMATION

27.02.08	SB	MH	NJR	A	FOR PLANNING
DATE	DRWN	CHKD	REVD	ISSUE	

SCOTTISH WATER

SW DRAWING NO.

031851-0258-20-DRG-9602-0A

THIS DRAWING IS THE PROPERTY OF SCOTTISH WATER AND MUST NOT BE COPIED OR USED FOR ANY PURPOSE OTHER THAN THAT FOR WHICH IT IS SUPPLIED WITHOUT THE WRITTEN CONSENT OF SCOTTISH WATER.

PREVIOUS VERSIONS OF THIS DRAWING SHOULD BE STAMPED SUPERSEDED OR DESTROYED

DO NOT SCALE THIS DRAWING - IF IN DOUBT ASK

GLENCORSE WATER TREATMENT WORKS

ALNWICKHILL TURBINE HOUSE
SECTIONS & ELEVATIONS

CONTRACT NO.	SCALE	MASTER SIZE
01	1 : 100	A1

DRAWING NO.	ISSUE
41514629/01/258/2002	A