PLANNING REF :

Figure 2.14

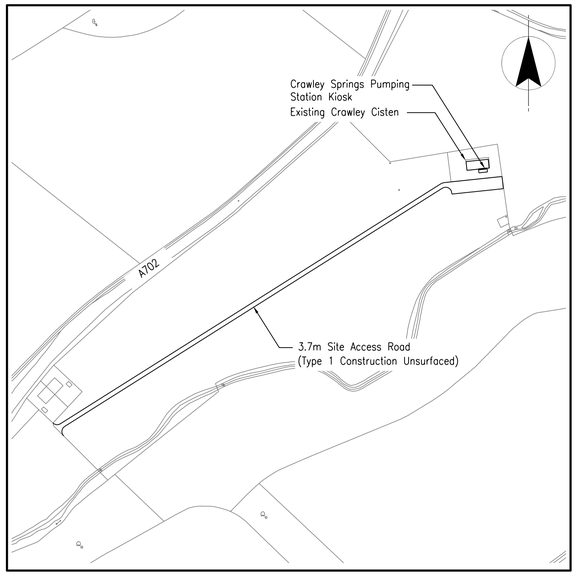

LOCATION PLAN

Scale 1:2500

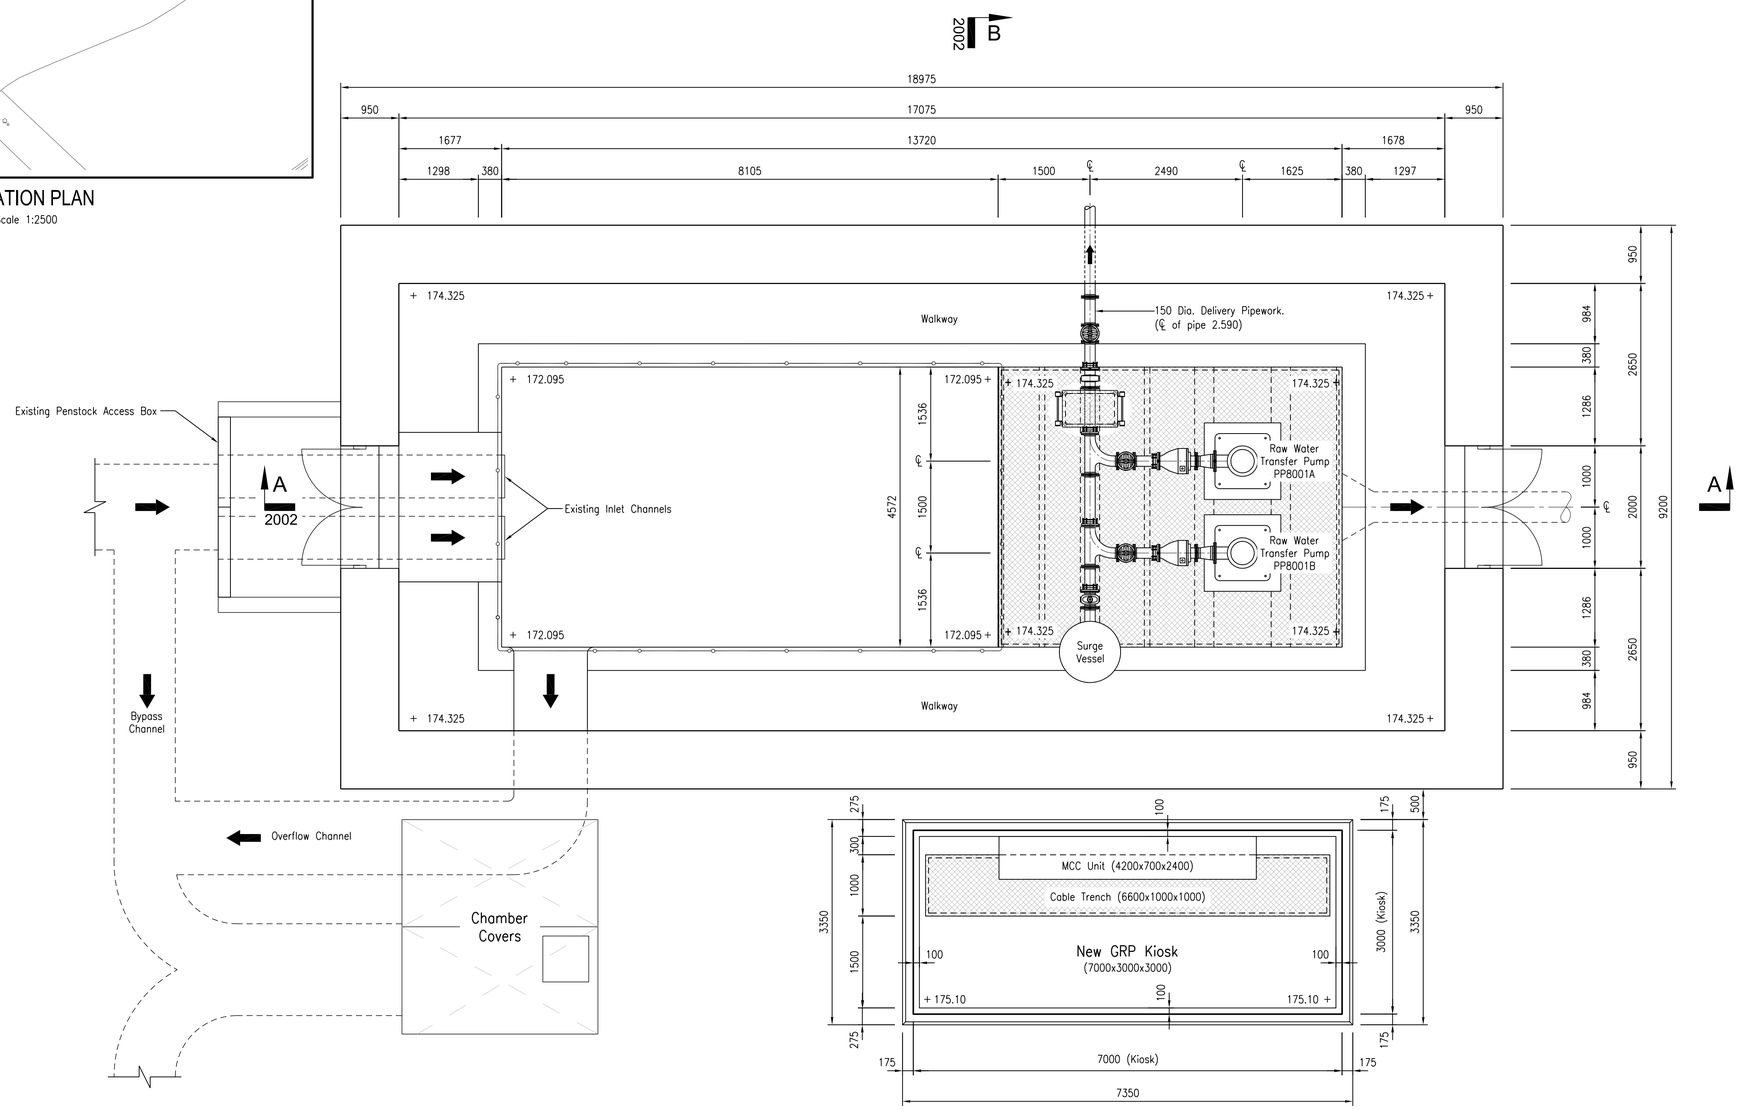

PLAN ON 1-1

Scale 1:50

NOTES

1. All dimensions in millimetres and all levels in metres unless shown otherwise.

REFERENCES

41514629/01/243/2002 : Crawley Springs Pumping Station
– Sections & Elevations –

SCALE 1 : 50

m1 0 4 m

CURRENT ISSUE INFORMATION

DATE	DRWN	CHKD	REVD	ISSUE	
28.02.08	DTB	MH	NJR	A	FOR PLANNING

SCOTTISH WATER

SW DRAWING NO.

031851-0243-20-DRG-9601-0A

THIS DRAWING IS THE PROPERTY OF SCOTTISH WATER AND MUST NOT BE COPIED OR USED FOR ANY PURPOSE OTHER THAN THAT FOR WHICH IT IS SUPPLIED WITHOUT THE WRITTEN CONSENT OF SCOTTISH WATER.
PREVIOUS VERSIONS OF THIS DRAWING SHOULD BE STAMPED SUPERSEDED OR DESTROYED
DO NOT SCALE THIS DRAWING - IF IN DOUBT ASK

GLENCORSE WATER TREATMENT WORKS

CRAWLEY SPRINGS PUMPING STATION
PLAN DETAILS

CONTRACT NO.	SCALE	MASTER SIZE
01	AS SHOWN	A1

DRAWING NO.	ISSUE
41514629/01/243/2001	A

Background mapping data provided by Scottish Water. Reproduced from the OS map with the permission of the Controller of HMSO, Crown Copyright. Unauthorised reproduction infringes Crown Copyright and may lead to prosecution or civil proceedings.
Licence Number : GD03135G0017