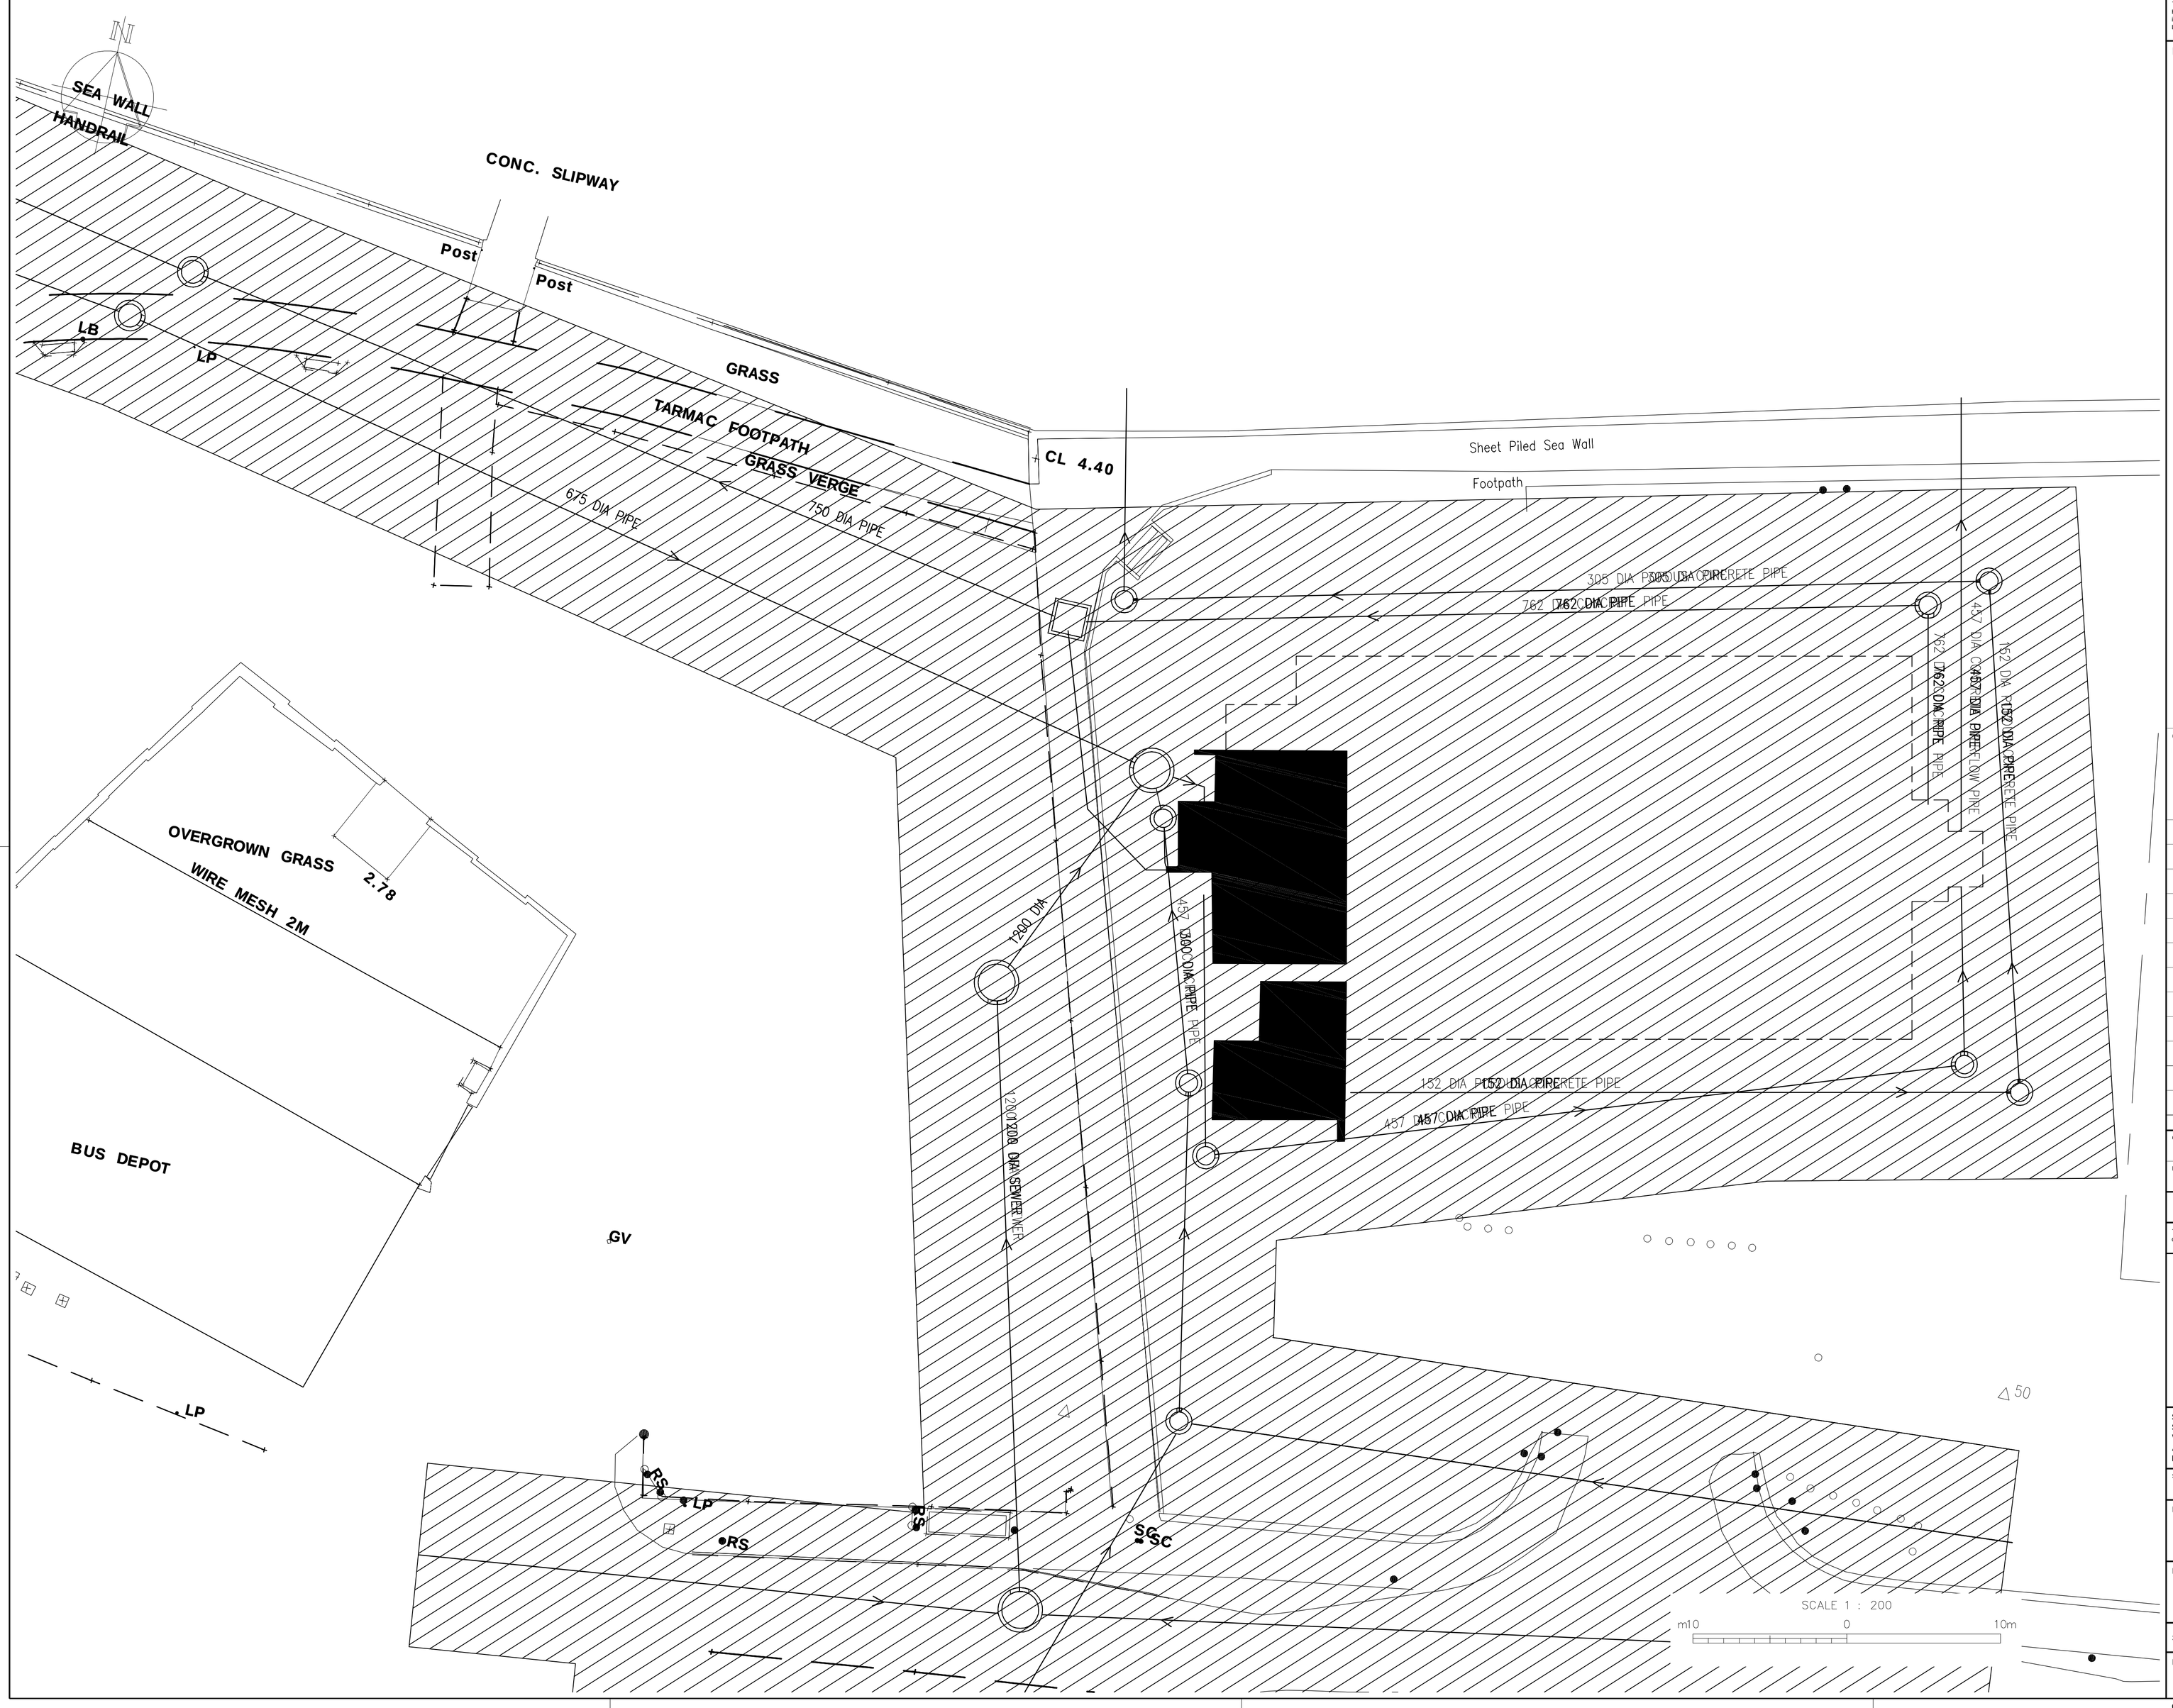

This data is based upon the O.S.map by Scottish Water with the permission of Her Majesty's Stationary Office, © Crown Copyright. Unauthorised reproduction infringes Crown Copyright and may lead to prosecution or civil proceedings. Licence Number GD031350017

Original Size
A1

Notes:

1. ALL DIMENSIONS IN MILLIMETRES AND ALL LEVELS IN METRES UNLESS SHOWN OTHERWISE.
2. ALL SERVICES INDICATED IN DRAWING ARE BASED ON INFORMATION PROVIDED BY SERVICES PROVIDERS. THE INFORMATION REPRESENTS ONLY THOSE WITHIN THE IMMEDIATE VICINITY OF THE WORKS. IT IS NOT GUARANTEED TO BE COMPREHENSIVE. CONTRACTOR IS RESPONSIBLE FOR UNDERTAKING HIS OWN SERVICES SEARCH AND CHECKS THE POSITIONS OF THE SERVICES PRIOR TO THE EXECUTING THE WORKS.

EXISTING WAYLEAVE

Current Issue Information:
M/H's SURVEYED, LEVELS REVISED.

Originated By	Drawn By	Checked By	Approved By
BS			
Date	Date	Date	Date

Reviewed (and / or Approved) For Scottish Water Solutions

By: Date:

This drawing is the property of Scotish Water Solutions and must not be copied or used for any purpose other than that for which it is supplied without the written consent of Scottish Water Solutions.

SCOTTISH WATER solutions

SCOTTISH WATER SOLUTIONS
SOUTH EAST AREA
WATERMARK HOUSE
ALBA CAMPUS
LIVINGSTON, EH54 7HH
TEL: (01506) 678 400
FAX: (01506) 678 624

Scale	Status
1:200	

Project Title
LOCH RYAN
SHELLFISH WATERS IMPROVEMENT SCHEME

Drawing Title
PORT RODIE PUMPING STATION
EXISTING WAYLEAVE

SW Asset id.

Drawing No.
SKETCH 3

Cad File No.